PLAT BOOK ____ PAGE ____

WATERS EDGE ONE TRACT B REPLAT

BEING A REPLAT OF TRACT B, WATERS EDGE ONE AS RECORDED IN PLAT BOOK 51, PAGE 30 THROUGH 40, INCLUSIVE, OF THE PUBLIC RECORDS OF PASCO COUNTY, FLORIDA LYING WITHIN SECTION 20, TOWNSHIP 25 SOUTH, RANGE 17 EAST, PASCO COUNTY, FLORIDA

N

0 25 50 100

1"=50'

KEY MAP
NOT TO SCALE

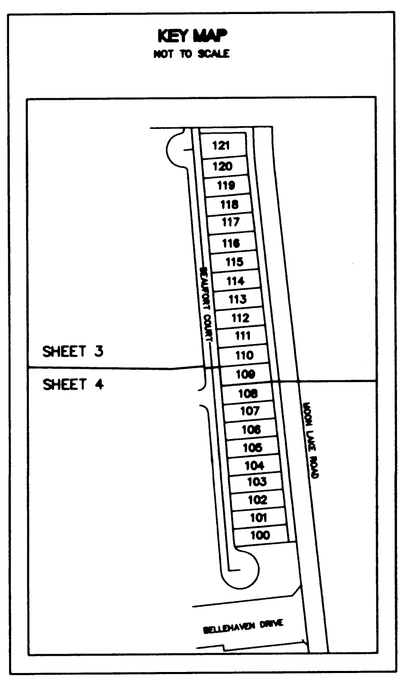

CURVE TABLE					
CURVE	RADIUS	LENGTH	CHORD	BEARING	DELTA
C6	20.00'	7.15'	7.11'	N14°49'02"W	20°29'14"

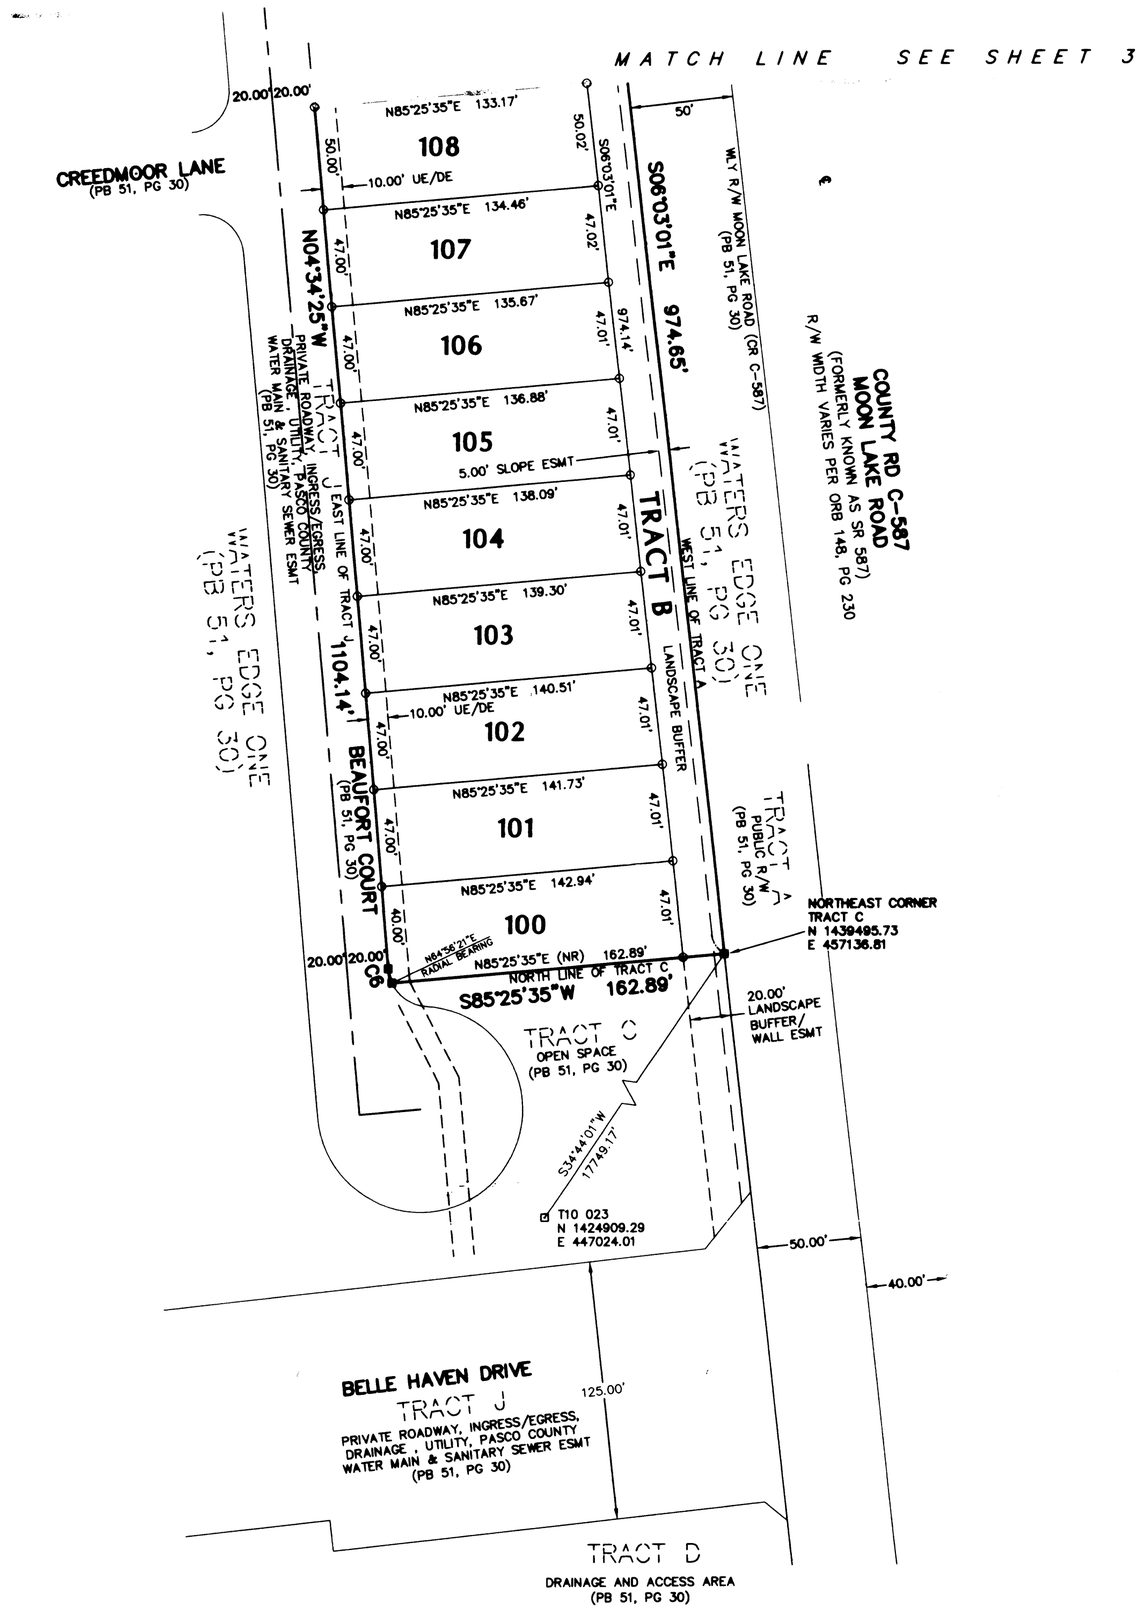

FLORIDA DESIGN CONSULTANTS, INC.
ENGINEERS, ENVIRONMENTALISTS, SURVEYORS & PLANNERS
3030 Starkey Boulevard, New Port Richey FL 34655
Tel: (727) 849-7588 - Fax: (727) 848-3648
Certificate of Authorization: LB 6707
State of Florida

J:\84\ProjData\Dwgs\Plats\ONE_TRACT-B_REPLAT\84_WE-ONE_TRACT-B_REPLAT_MAP.dwg - Apr 06, 2005 @ 10:31am - madwards